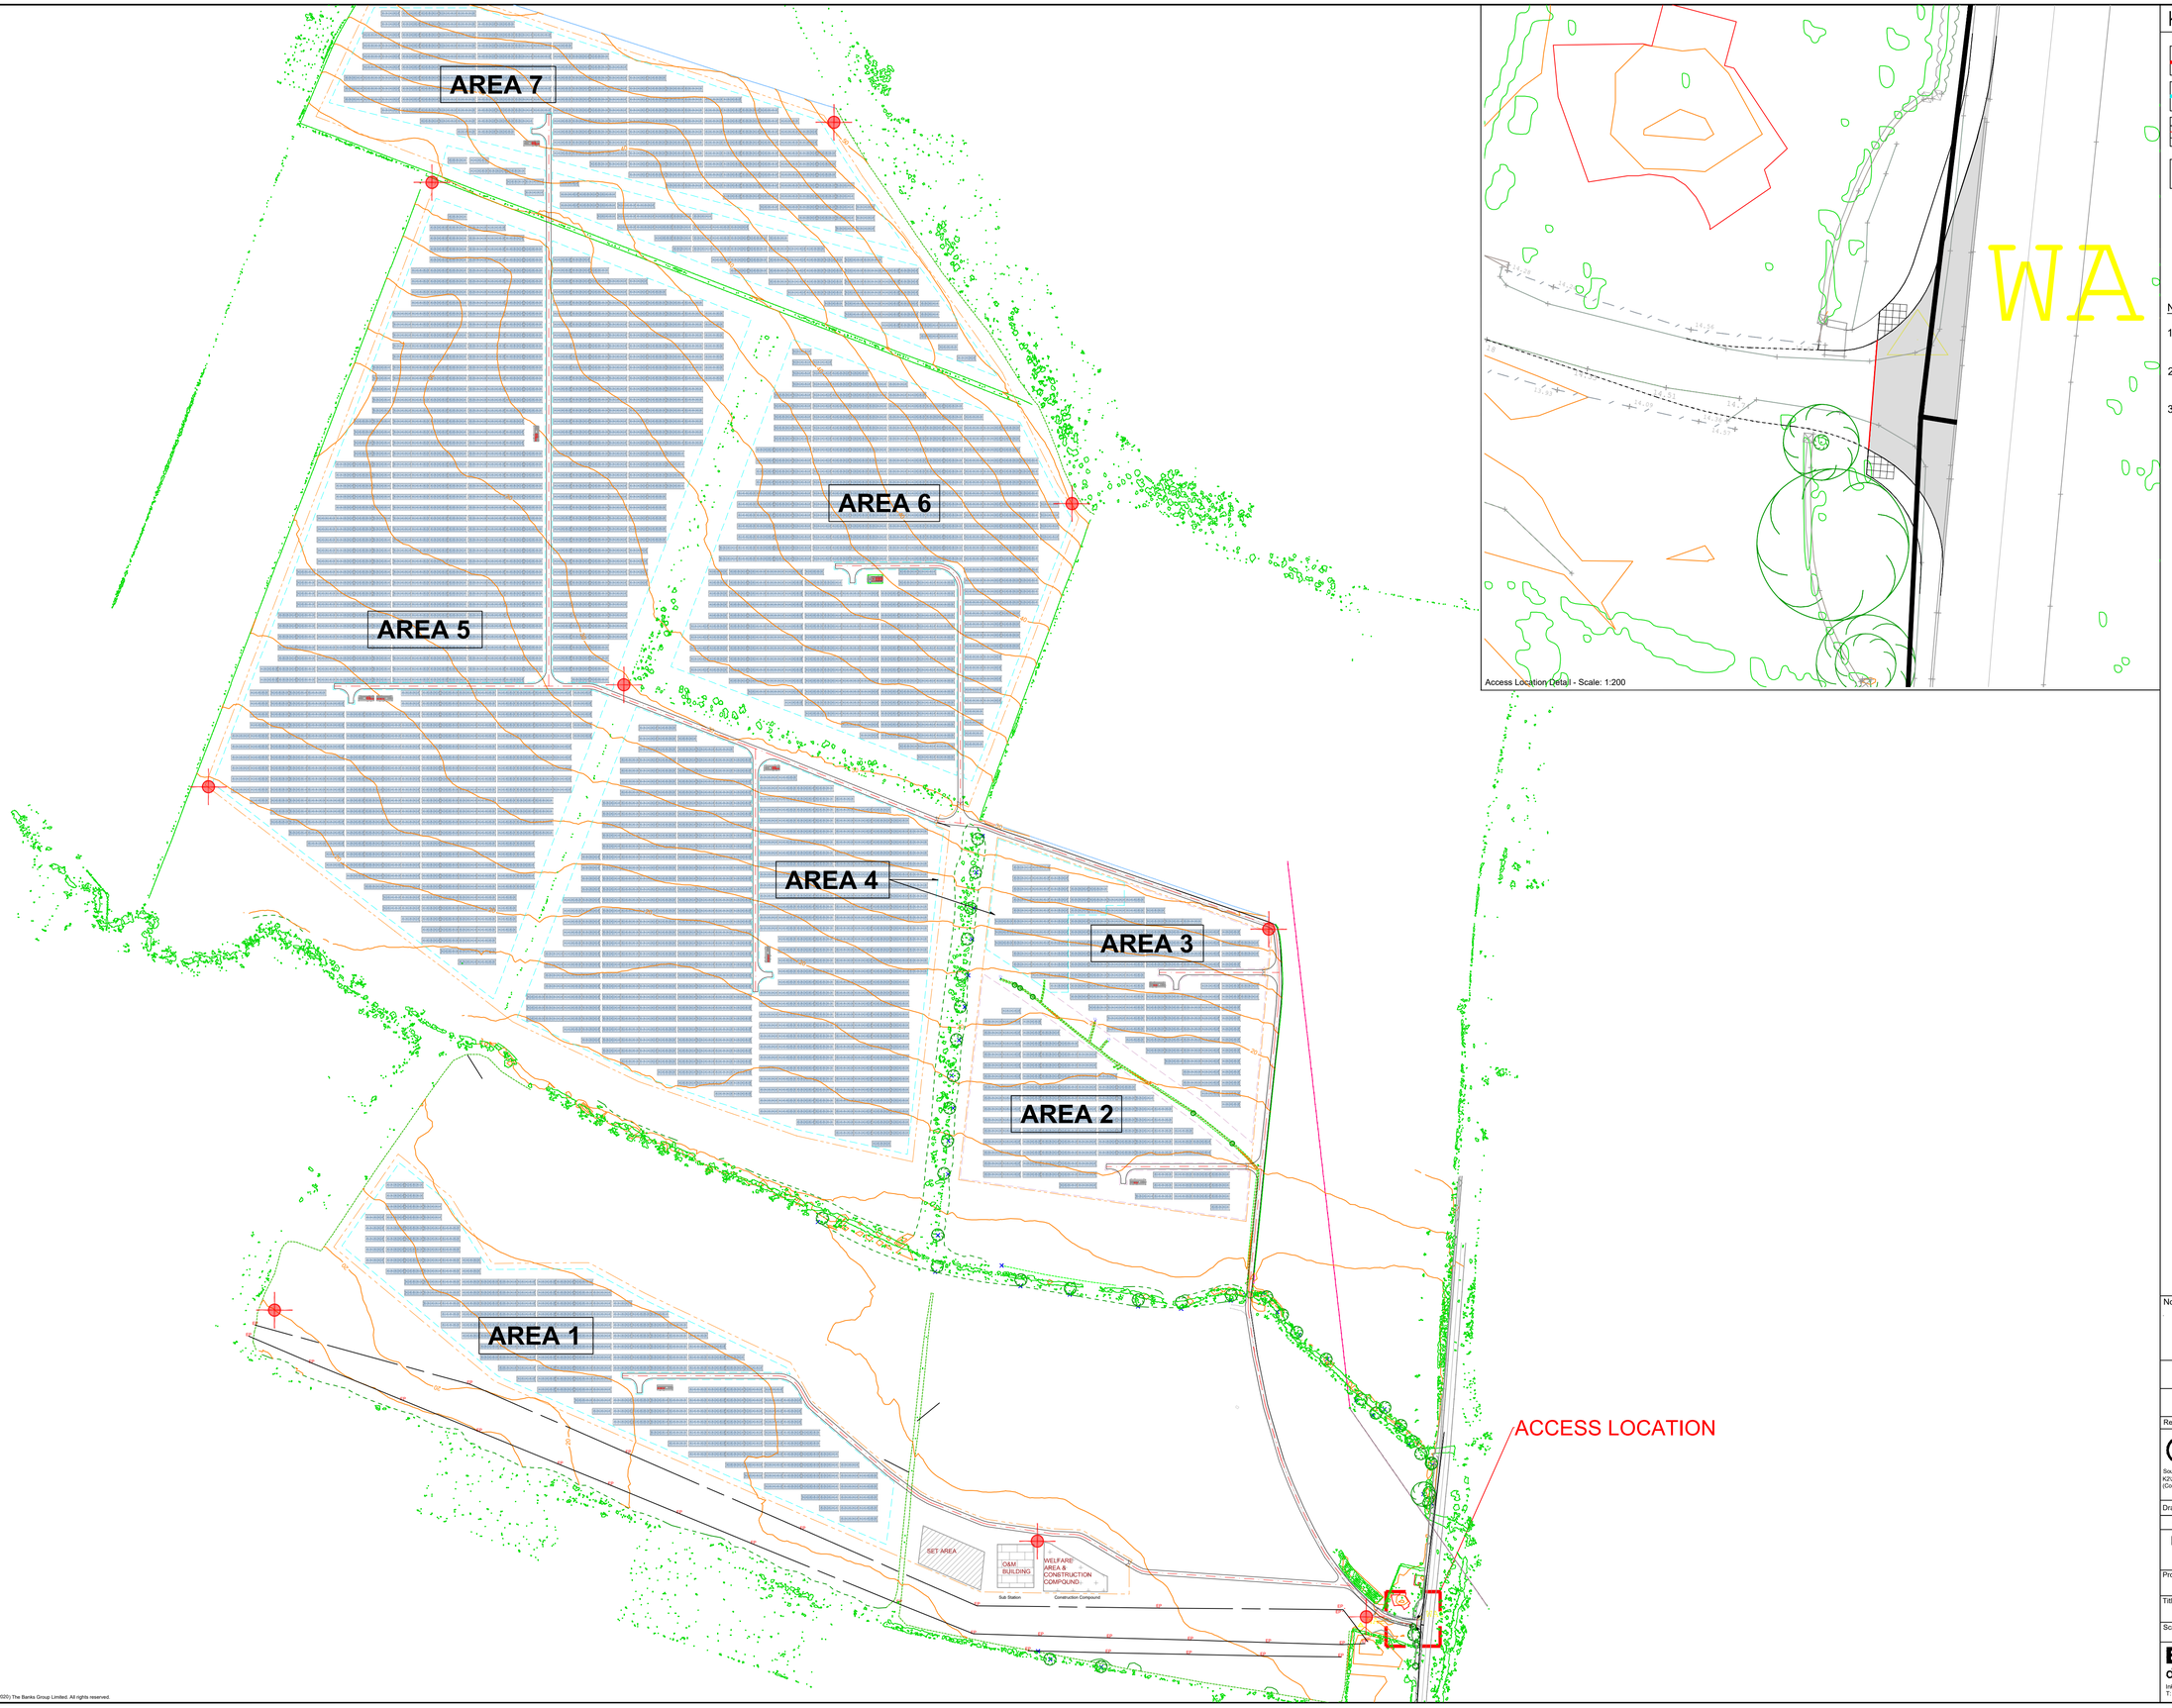

Key

- Site Boundary
- PV Field Area
- Internal Roads
- CCTV Locations
- Inverter Locations

NOTES

1. ALL DIMENSIONS ARE SHOWN IN METRES UNLESS STATED OTHERWISE.
2. FOR PLANNING PURPOSES ONLY AND SUBJECT TO DETAILED DESIGN.
3. PROJECT COORDINATES UTM :
   X: 607852.58 m E
   Y: 5957626.08 m N
   Huso: 30U

Notes:

Revision:	Description:	Drn:	Chkd:	Date:

Scale: 0m 25m 50m 75m 100m 125m

Source information:
K2K2020 11 20_planning\2020\119_Barnsdale_6.04_Site layout (Construction)_K2M_wtfhLayby.dwg

Drawn:DB	Orig':FH	Checked: CM	App': 30/11/2020

© Crown copyright and database rights (2020). Ordnance Survey 0100031673

Planning Application November 2020
Drawing PA03

Project: BARNSDALE SOLAR

Title: Site Layout Plan - Construction Layout

Scale:	Ref:	Sheet:
1:2500@A1	HJB / 4113 / 71	1/1

BANKS Renewables
development with care
Inkerman House, St John's Road, Meadowfield, Durham, DH7 8XL
T: 0844 209 1515 F: 0844 209 1565 W: www.banksgroup.co.uk

Drawing content © Copyright (2020) The Banks Group Limited. All rights reserved.

07/06/2018 V5.7